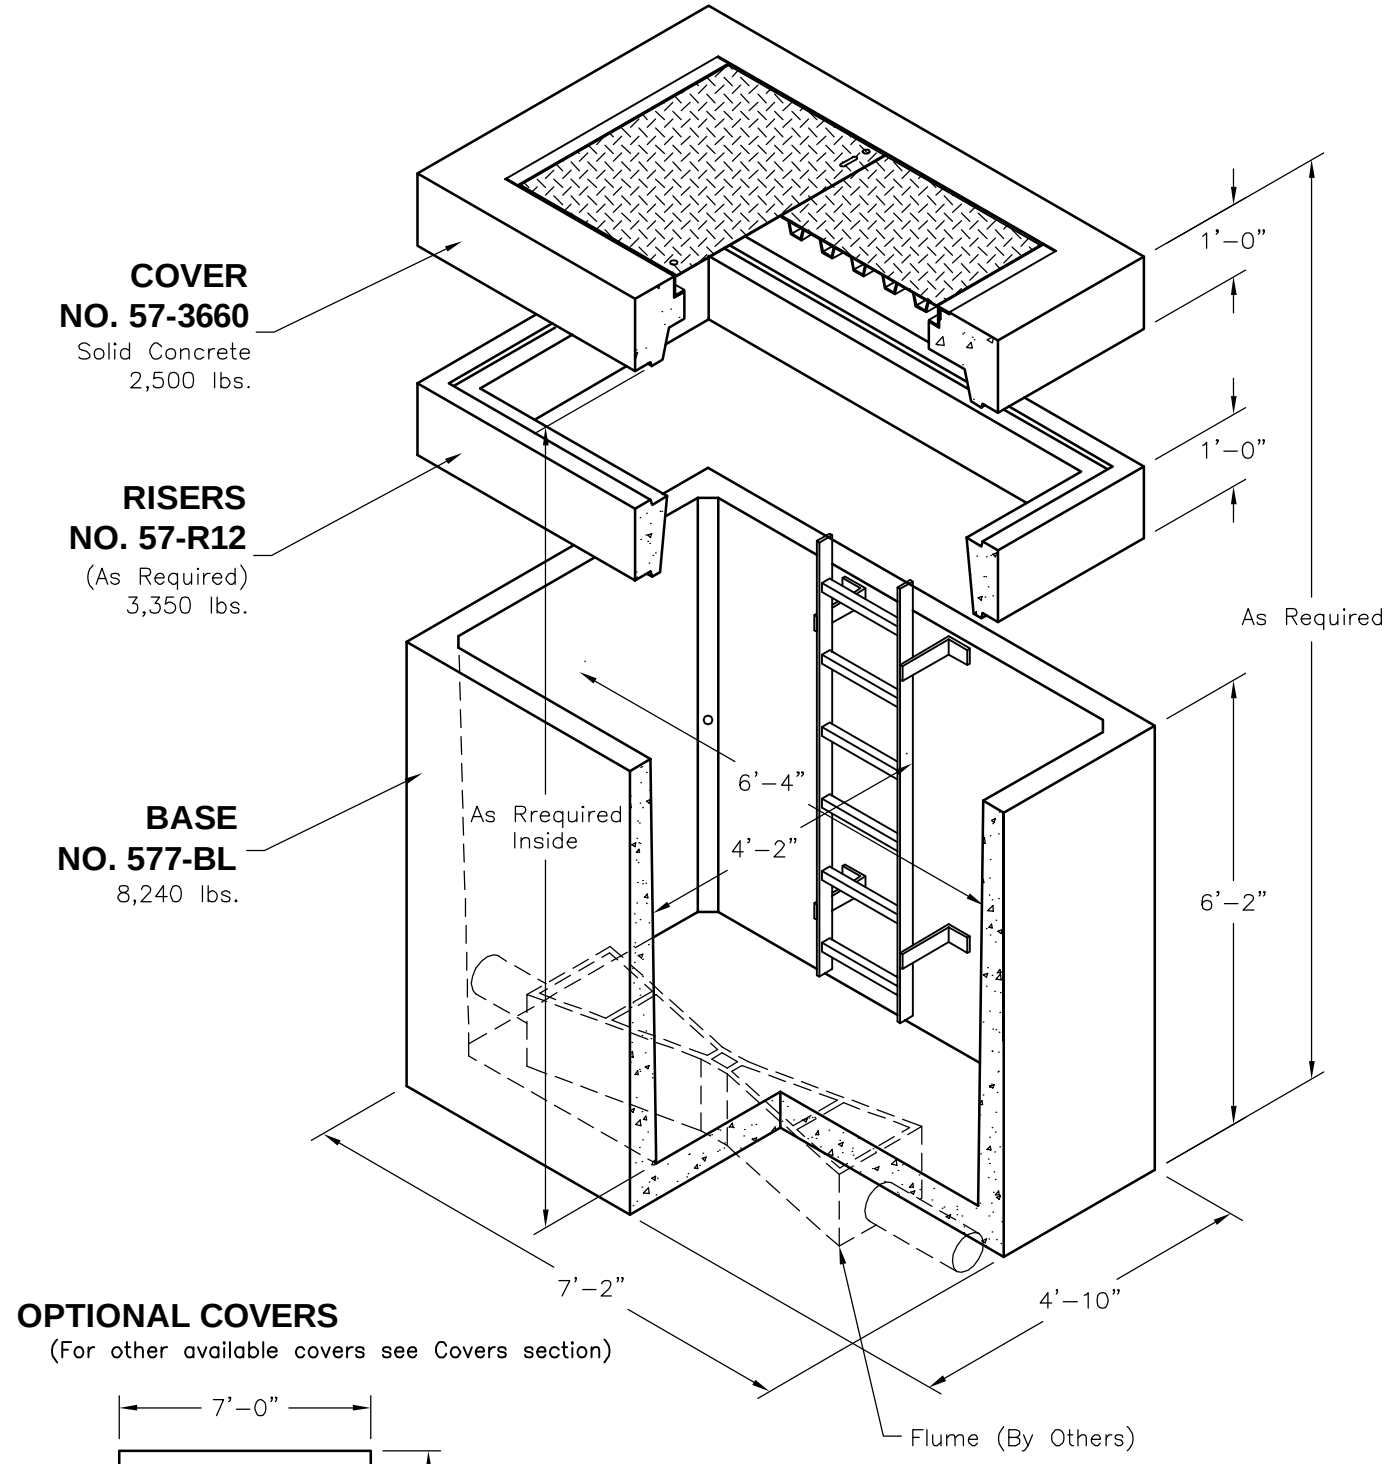

OPTIONAL COVERS

(For other available covers see Covers section)

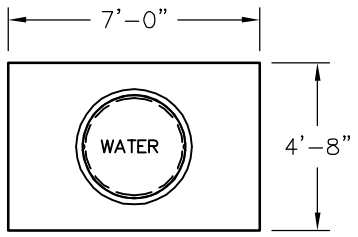

Cast Iron Frame and Cover
No. 57–32CI
3,650 lbs.

NOTES:

Custom heights available.

577 vault shown – other vaults may also be used.

SCALE: 3/8"=1'–0"

Oldcastle Precast®
Utility Vault

411 E. Frye Rd., Chandler, Arizona 85225
Tel: (480) 963-2678 Fax: (480) 899-1937

577- FLUME VAULT	**3'-10" x 6'-2" x ID VARIES WATER METER VAULT STANDARD LAYOUT**
FILE NAME: 040UWV577WAFI.DWG	
ISSUE DATE: JUNE, 2001	
www.oldcastleprecast.com	

Copyright © 2008 Oldcastle Precast, Inc.